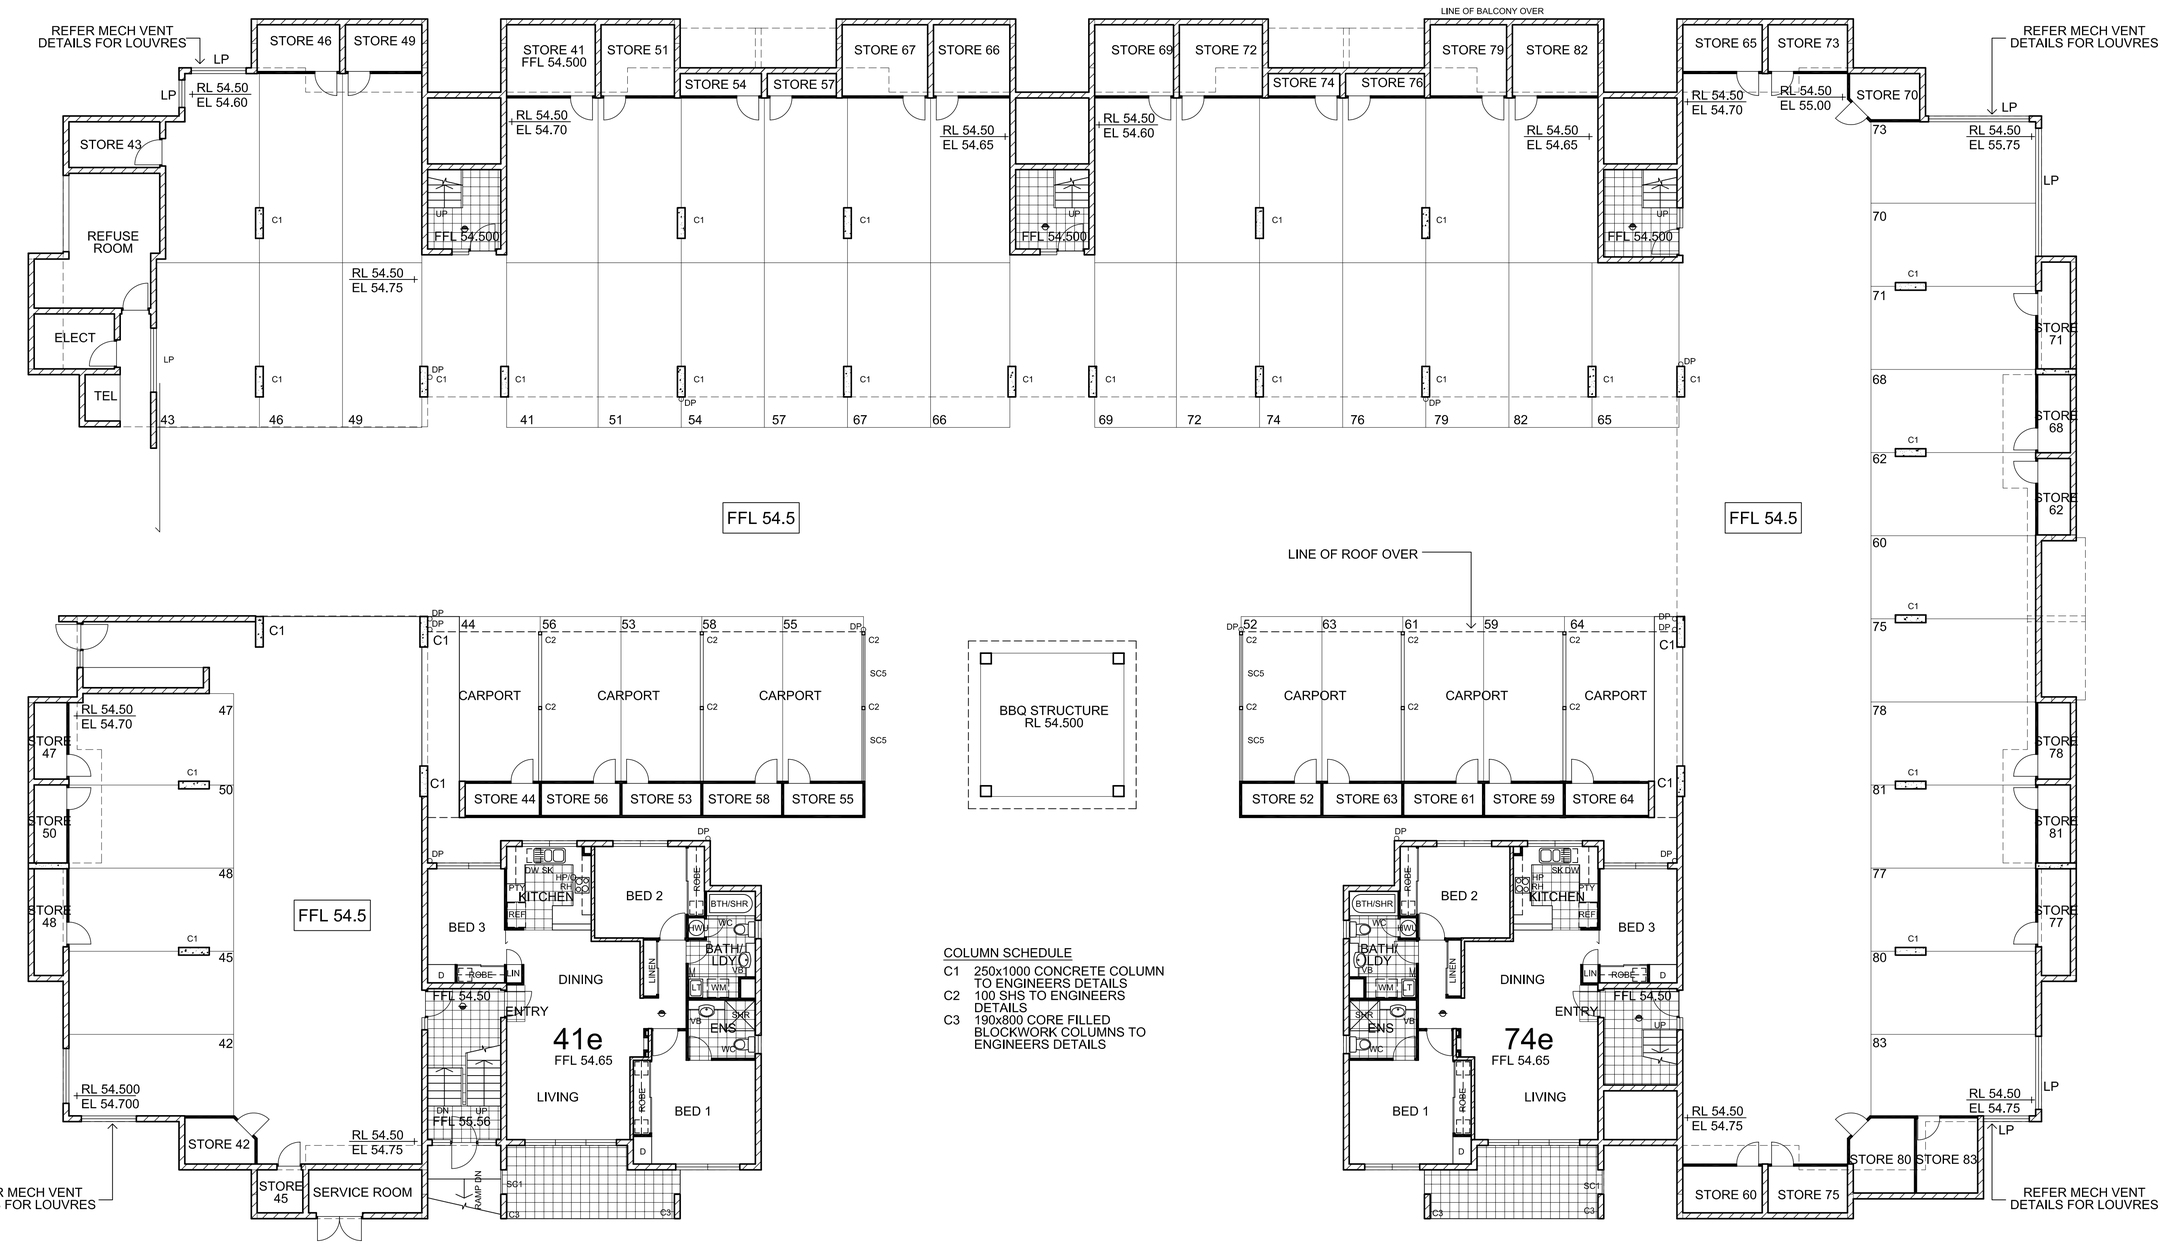

COLUMN SCHEDULE

- C1 250x1000 CONCRETE COLUMN TO ENGINEERS DETAILS
- C2 100 SHS TO ENGINEERS DETAILS
- C3 190x800 CORE FILLED BLOCKWORK COLUMNS TO ENGINEERS DETAILS

LOWER GROUND LEVEL FLOOR PLAN

SCALE 1:100

NORTH

ISSUE	DATE	DESCRIPTION	INITIAL
H	09.05.05	FINAL REVISIONS	CM
G	22.04.05	REVISIONS	CM
F	22.03.05	TENDER REVISIONS	MH
E	21.07.04	CLIENT REVIEW PRE-TENDER	MH
D	03.06.04	REVISION	CM
C	15.04.04	REVISED PRELIM. WORKING DRAWINGS	CM
B	04.03.04	PRELIM. WORKING DRAWINGS	CM
A			

GENERAL NOTES :

1. REFER WD-19 FOR SYMBOL DEFINITIONS.
2. REFER CONSULTANTS DRAWINGS FOR RELATED BUILDING SERVICES.
3. CHECK ALL DIMENSIONS AND BUILDING SETOUT PRIOR TO CONSTRUCTION.

TITLE: LOWER GROUND LEVEL FLOOR PLAN

DRAWN: C.M. | CHECKED | APPROVED | DATE: JAN 04 | SCALE: 1:100

WILTSHIRE STEVENS ARCHITECTS PTY LTD
© COPYRIGHT A.B.N. 97 093 389 658

CLIENT: GRAND AVENUE PTY LTD
GPO BOX 3240 BRISBANE QLD 4001
PH: 3839 6533 FAX: 3839 6544

wiltshirestevens ARCHITECTURE
14 merivale street
south brisbane Q 4101
po box 3697
south brisbane Q 4101
p 07 3844 0553
f 07 3844 0563
e ws@squirrel.com.au
A.B.N. 97 093 389 658

PROJECT: PROPOSED RESIDENTIAL APARTMENT BUILDING at 280 GRAND AVENUE FOREST LAKE

JOB: GRAN 0204

SHEET: WD-03 H